KEY

PROGRAMME
Store, Till counter, Lift, Storage,
Kitchen, Cold Room, Freezer Room, Staff room.

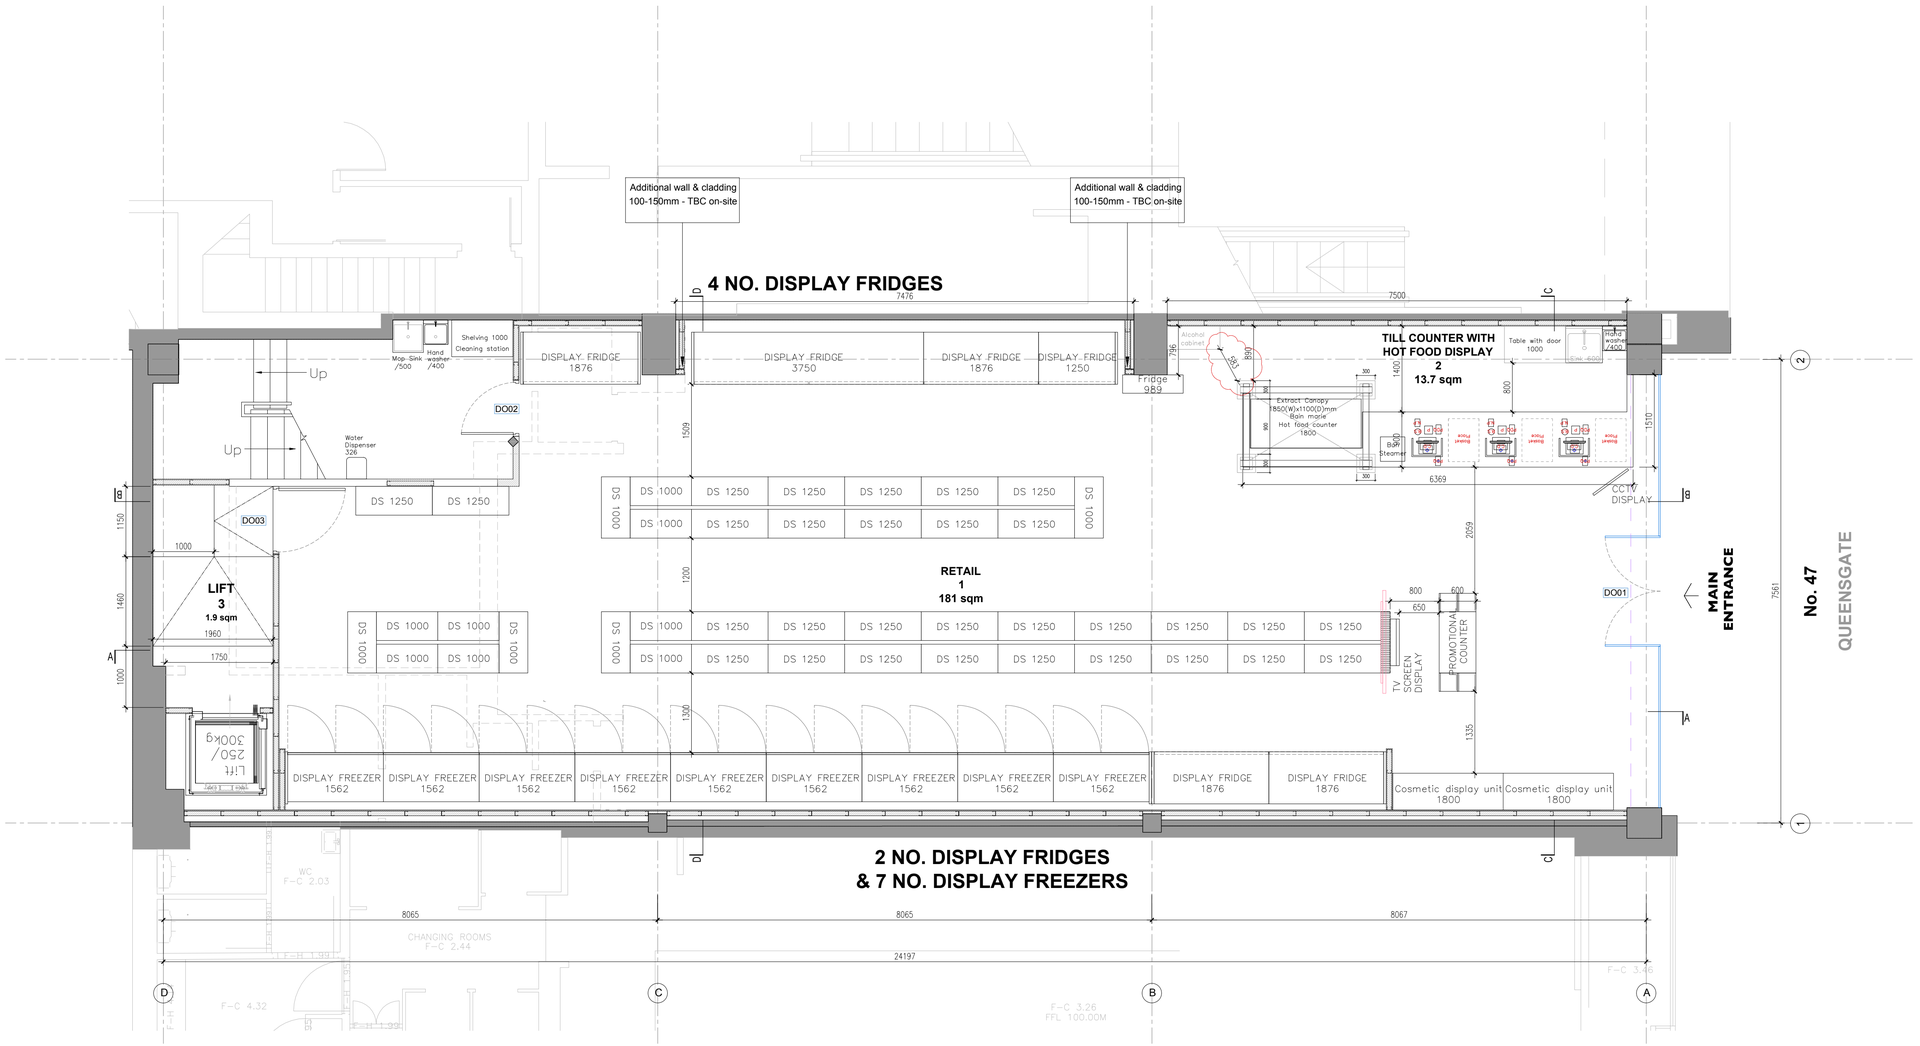


PROPOSED GENERAL ARRANGEMENT LOWER GROUND FLOOR PLAN
SCALE 1/50

**RETAIL AREA**

**1.** Customised Till counter
Hi-macs & Brushed stainless steel finish with LED strip light
- Refer to detail drawing

**2.** Hand Wash 400
400(W)x340(D)x585(H)mm

**3.** Sink 600
600(W)x600(D)x900(H)mm

**4.** Table 1400 Slim with door
1400(W)x600(D)x900(H)mm

**5.** Table 1000 Slim with door
1000(W)x600(D)x900(H)mm

**6.** Bun Steamer
380(W)x400(D)x750(H)mm

**7.** Alcohol cabinet
860(W)x380(D)x1780(H)mm

**8.** Bain marie 1800
1800(W)x900(D)x900(H)mm
- Drainage TBC

**9.** Sponsor Fridge 989 or 566
989(W)x300(D)x876(H)mm
-Chest model
566(W)x380(D)x1811(H)mm
-Stand model

**10.** Hanging 75 inch Display screen
(HDMI cable and power required)
-TBC the position on site

**11.** 28 no. Display Shelves 1250
SYSTEM 25 with LED lighting
1250(W) x 500(D) x 1500(H)mm
RAL 7035 Grey
CEFLA Retail Solutions

**12.** 13 no.Display Shelves 1000
SYSTEM 25 with LED lighting
1000(W) x 500(D) x 1500(H)mm
RAL 7035 Grey
CEFLA Retail Solutions

**13.** 1 no. Display Shelves 1250
SYSTEM 25 with LED lighting
1250(W) x 500(D) x 1800(H)mm
RAL 7035 Grey
CEFLA Retail Solutions

**14.** 2 no.Display Shelves 1000
SYSTEM 25 with LED lighting
1000(W) x 500(D) x 1800(H)mm
RAL 7035 Grey
CEFLA Retail Solutions

**15.** Hanging 75 inch Display Screen
(HDMI cable and power required)
-TBC the position on site

**16.** 9 no. Display Freezer 1562
AHT Coolpoint FGD Slim Freezer
1562(W)x800(D)x2070(front)
,2170(H)mm

**17.** 4 no. Display Fridge 1876
AHT Coolpoint Multideck L5 HFC Remote
1876(W)x850(D)x2025(front)
,2100(H)mm

**18.** 1 no. Display Fridge 3750
AHT Coolpoint Multideck L5 HFC Remote
3750(W)x850(D)x2025(front)
,2100(H)mm

**19.** 1 no. Display Fridge 1250
AHT Coolpoint Multideck L5 HFC Remote
1250(W)x850(D)x2025(front)
,2100(H)mm

**20.** LED Display screen - TBC

**21.** Cosmetic display unit
1800(W)x400-600(D)x2170(H)mm
Depth TBC

**22.** Cosmetic counter - TBC
900(W)x400(D)x900(H)mm

**BOH AREA**

**23.** Water dispenser
400(w)x400(D)x740(H)mm
Plumbed in water coolers
- Needs to be within 1 metre of a plug socket and within 5 metres of a water supply (sink, dishwasher, pipe).

**24.** Mop sink
500(W) X 700(D) X 850mm(H)

**25.** Hand Wash 400
400(W)x340(D)x585(H)mm

**26.** Shelving 1000
1000(W)x600(D)x1800(H)mm

**27.** 1 no. Stannah Goods Lift
Model 250HP
Car size :
1000(W)x950(D)x1175(H)mm
Shaft size :
1320(W)x1320(D)mm
415V, 3Phase, 50hz
Install by lift contractor

PROPOSED GA LOWER GF PLAN

FOH Lower Ground Floor - Area: 187 sqm (CH:3118mm)
BOH Upper Ground Floor - Area: 193 sqm (CH:4345mm)

***Lower Ground Floor:***
1. Retail - Area: 181sqm
2. Till counter - Area: 13.7 sqm

***Upper Ground Floor:***
3. Lift - Area: 1.9 sqm
4. Male toilet - Area: 2.1 sqm
5. Female toilet - Area: 5.6 sqm
6. Staff room - Area: 7.6 sqm
7. Office - Area: 3.7 sqm
8. Cold room - Area: 9.1 sqm
9. Freezer room - Area: 13.8 sqm
10. Kitchen - Area: 33.3 sqm
11. Dry storage - Area: 28.3 sqm
12. Delivery pallet loading area - Area: 5sqm

Total unit area : 380 sqm

0 500 1000 1500 2000 2500 3000 3500 4000 4500 5000mm

A.05/08/2025 - Display fridge width updated
B.06/08/2025 - Display fridge wall cladding updated
C.13/09/2025 - Omitted 1no. display fridge and Added 1no. display freezer
D.16/09/2025 - Repositioned dumbwaiter opening
E.28/09/2025 - Amended position of the equipment back of the till counter & re positioned till counter
F.27/10/2025 - Added cosmetic display unit & counter, foldable lower counter (accessible).
G.12/12/2025 - Updated layout in till counter and lift area
H.15/12/2025 - Amended layout in till counter and lift area
I.27/12/2025 - Wall layout updated near the staircase
- Till counter layout updated
- Cosmetic display unit design updated

NOTE

All dimensions to be checked on site prior to commencement of any works.

This drawing represents a performance guide upon which the contractor/subcontractor must base his/her working drawings & details. Include all necessary tolerances prior to manufacture and installation.

Contractor must undertake a full survey of the area to establish all dimensions & ensure accurate setting out.

Advise on suitability of all details shown to ensure structural stability, ease and economy of construction.


studio penn london
Architecture & Interior Design
studiopenn.space@gmail.com


job title: SEOUL PLAZA - SU47,
QUEENSGATE SHOPPING CENTRE
PETERBOROUGH
drawing title / location: PROPOSED GENERAL ARRANGEMENT
LOWER GROUND FLOOR

| drawn by | checked | scale | status |
|---|---|---|---|
| YH | JL | 1 : 50@A1 / 100@A3 | DESIGN |

| project | classification / drawing no. | revision |
|---|---|---|
| 2505 | 2505.QS.DE.200 | I |