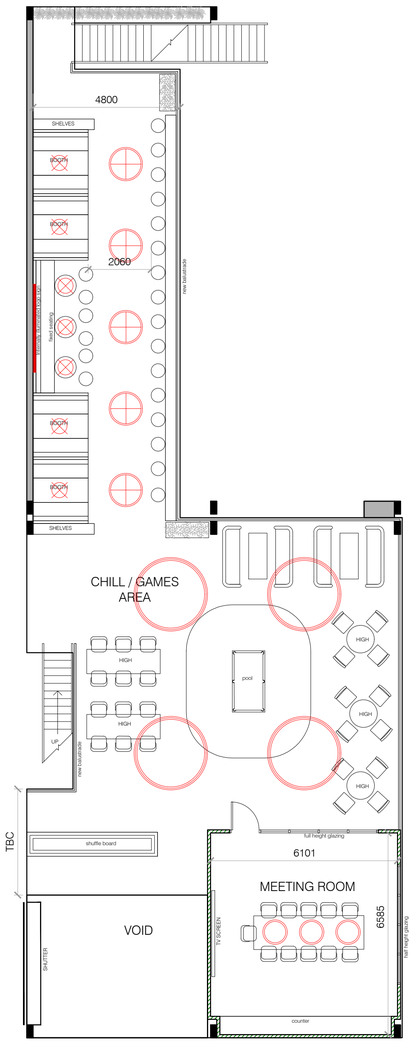

Proposed Mezzanine Plan

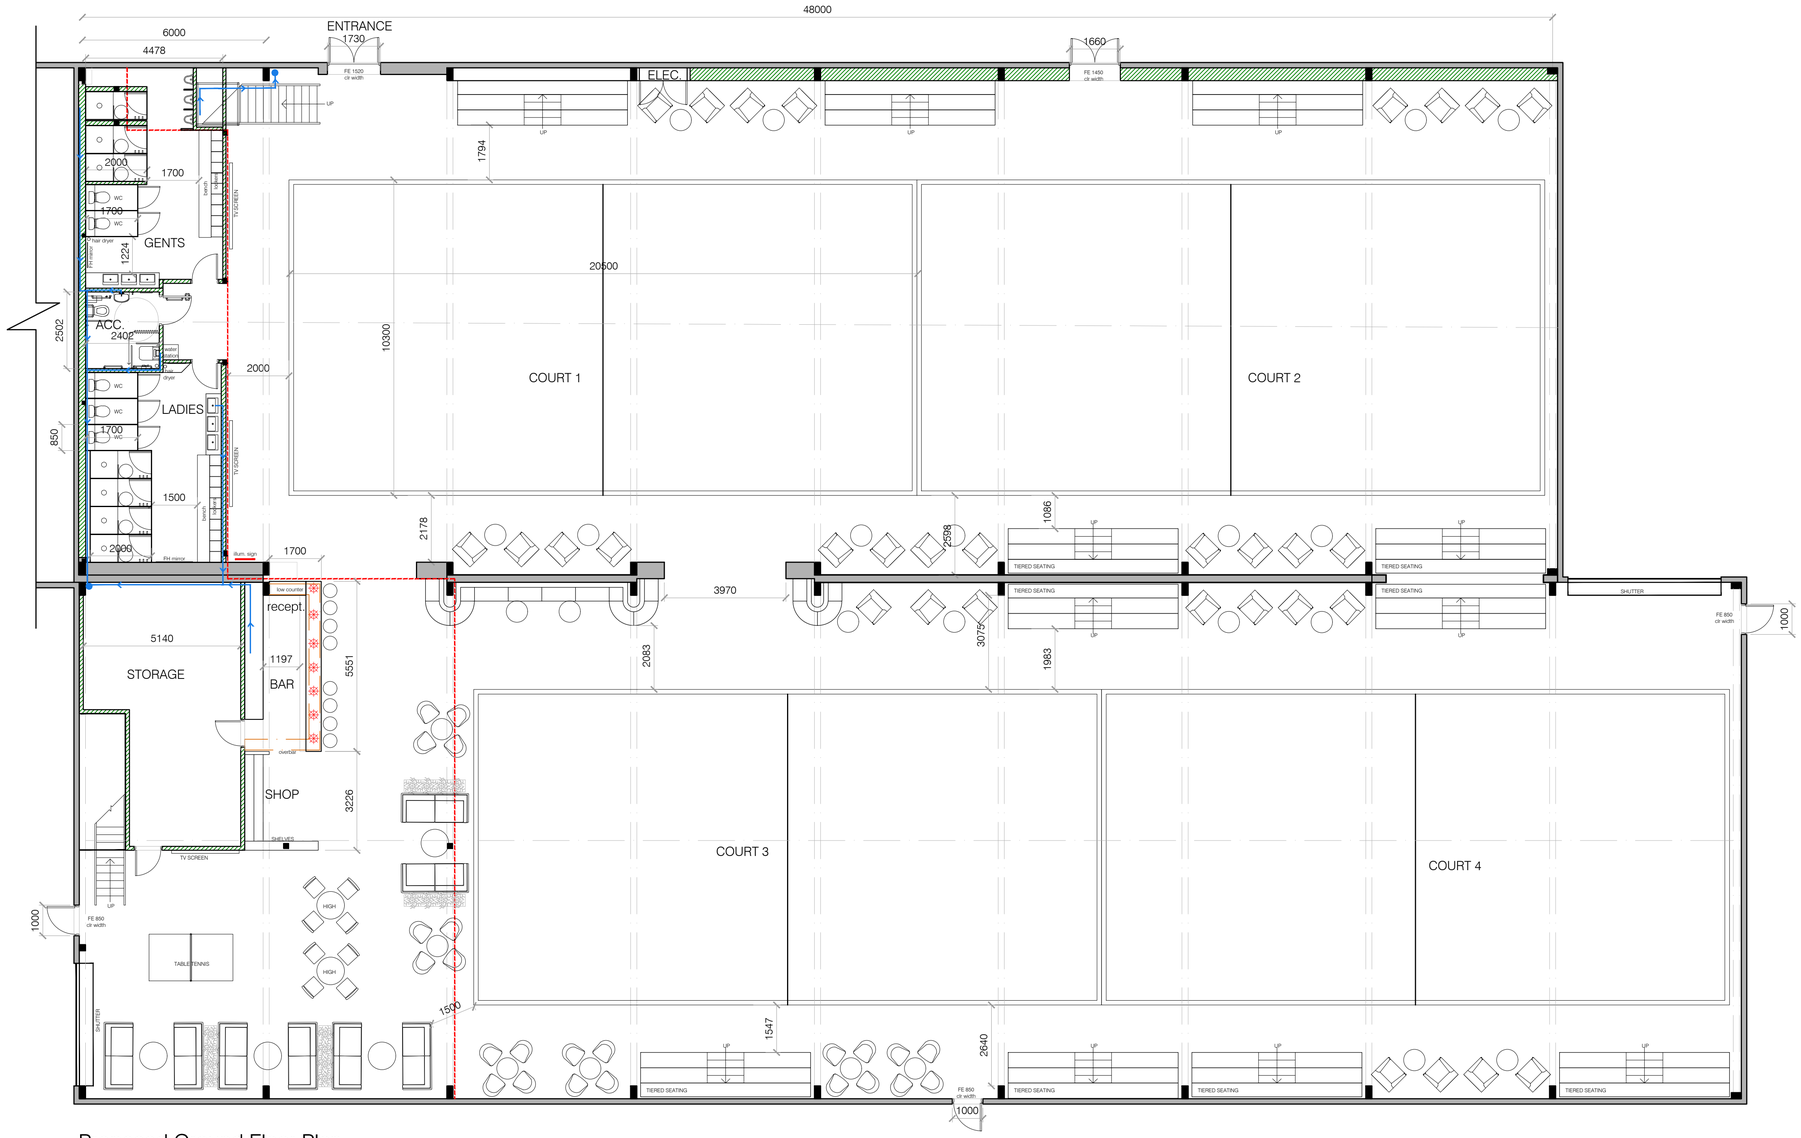

Proposed Ground Floor Plan

1 2 3 4 5 10m

REV	BY	DATE	DESCRIPTION

Design EVOQ Studio

as@evoqdesignstudio.com

CLIENT	TOM BURNELL		
PROJECT	SMASH HAUS PADEL		
TITLE	PROPOSED PLAN		
SCALE	1:100 @ A1	STATUS	PRELIMINARY
JOB NO	022	DWG/REV	100
DRAWN BY	AS	DATE	NOV 2025

NOTES:

1.All drawings to be read in conjunction with the specification when existing and with Structural Engineer's details & any relevant sub-contractor's details. All works to comply with current Building Regulations, British Standards & Codes of Practice.
2. Figured dimensions to take precedence over those scaled. All dimensions to be checked on site before commencement of any work or shop drawings.
3. Contractor to ensure that all work meets the requirements of the EHO, Building Control, Fire Authority and all other statutory bodies.

This drawing is the property of EVOQ STUDIO. Copyright is reserved by them and the drawing issued on condition that is not copied fully or in part without their written consent.

© EVOQ STUDIO www.evoqdesignstudio.com