


Rev	Date	Description	Drawn	Chkd
C01	07/25	FINAL DRAWING ISSUE	JP	DM
C02	06.08.25	ADDED FIRE BARRIER DETAIL	CK	SB

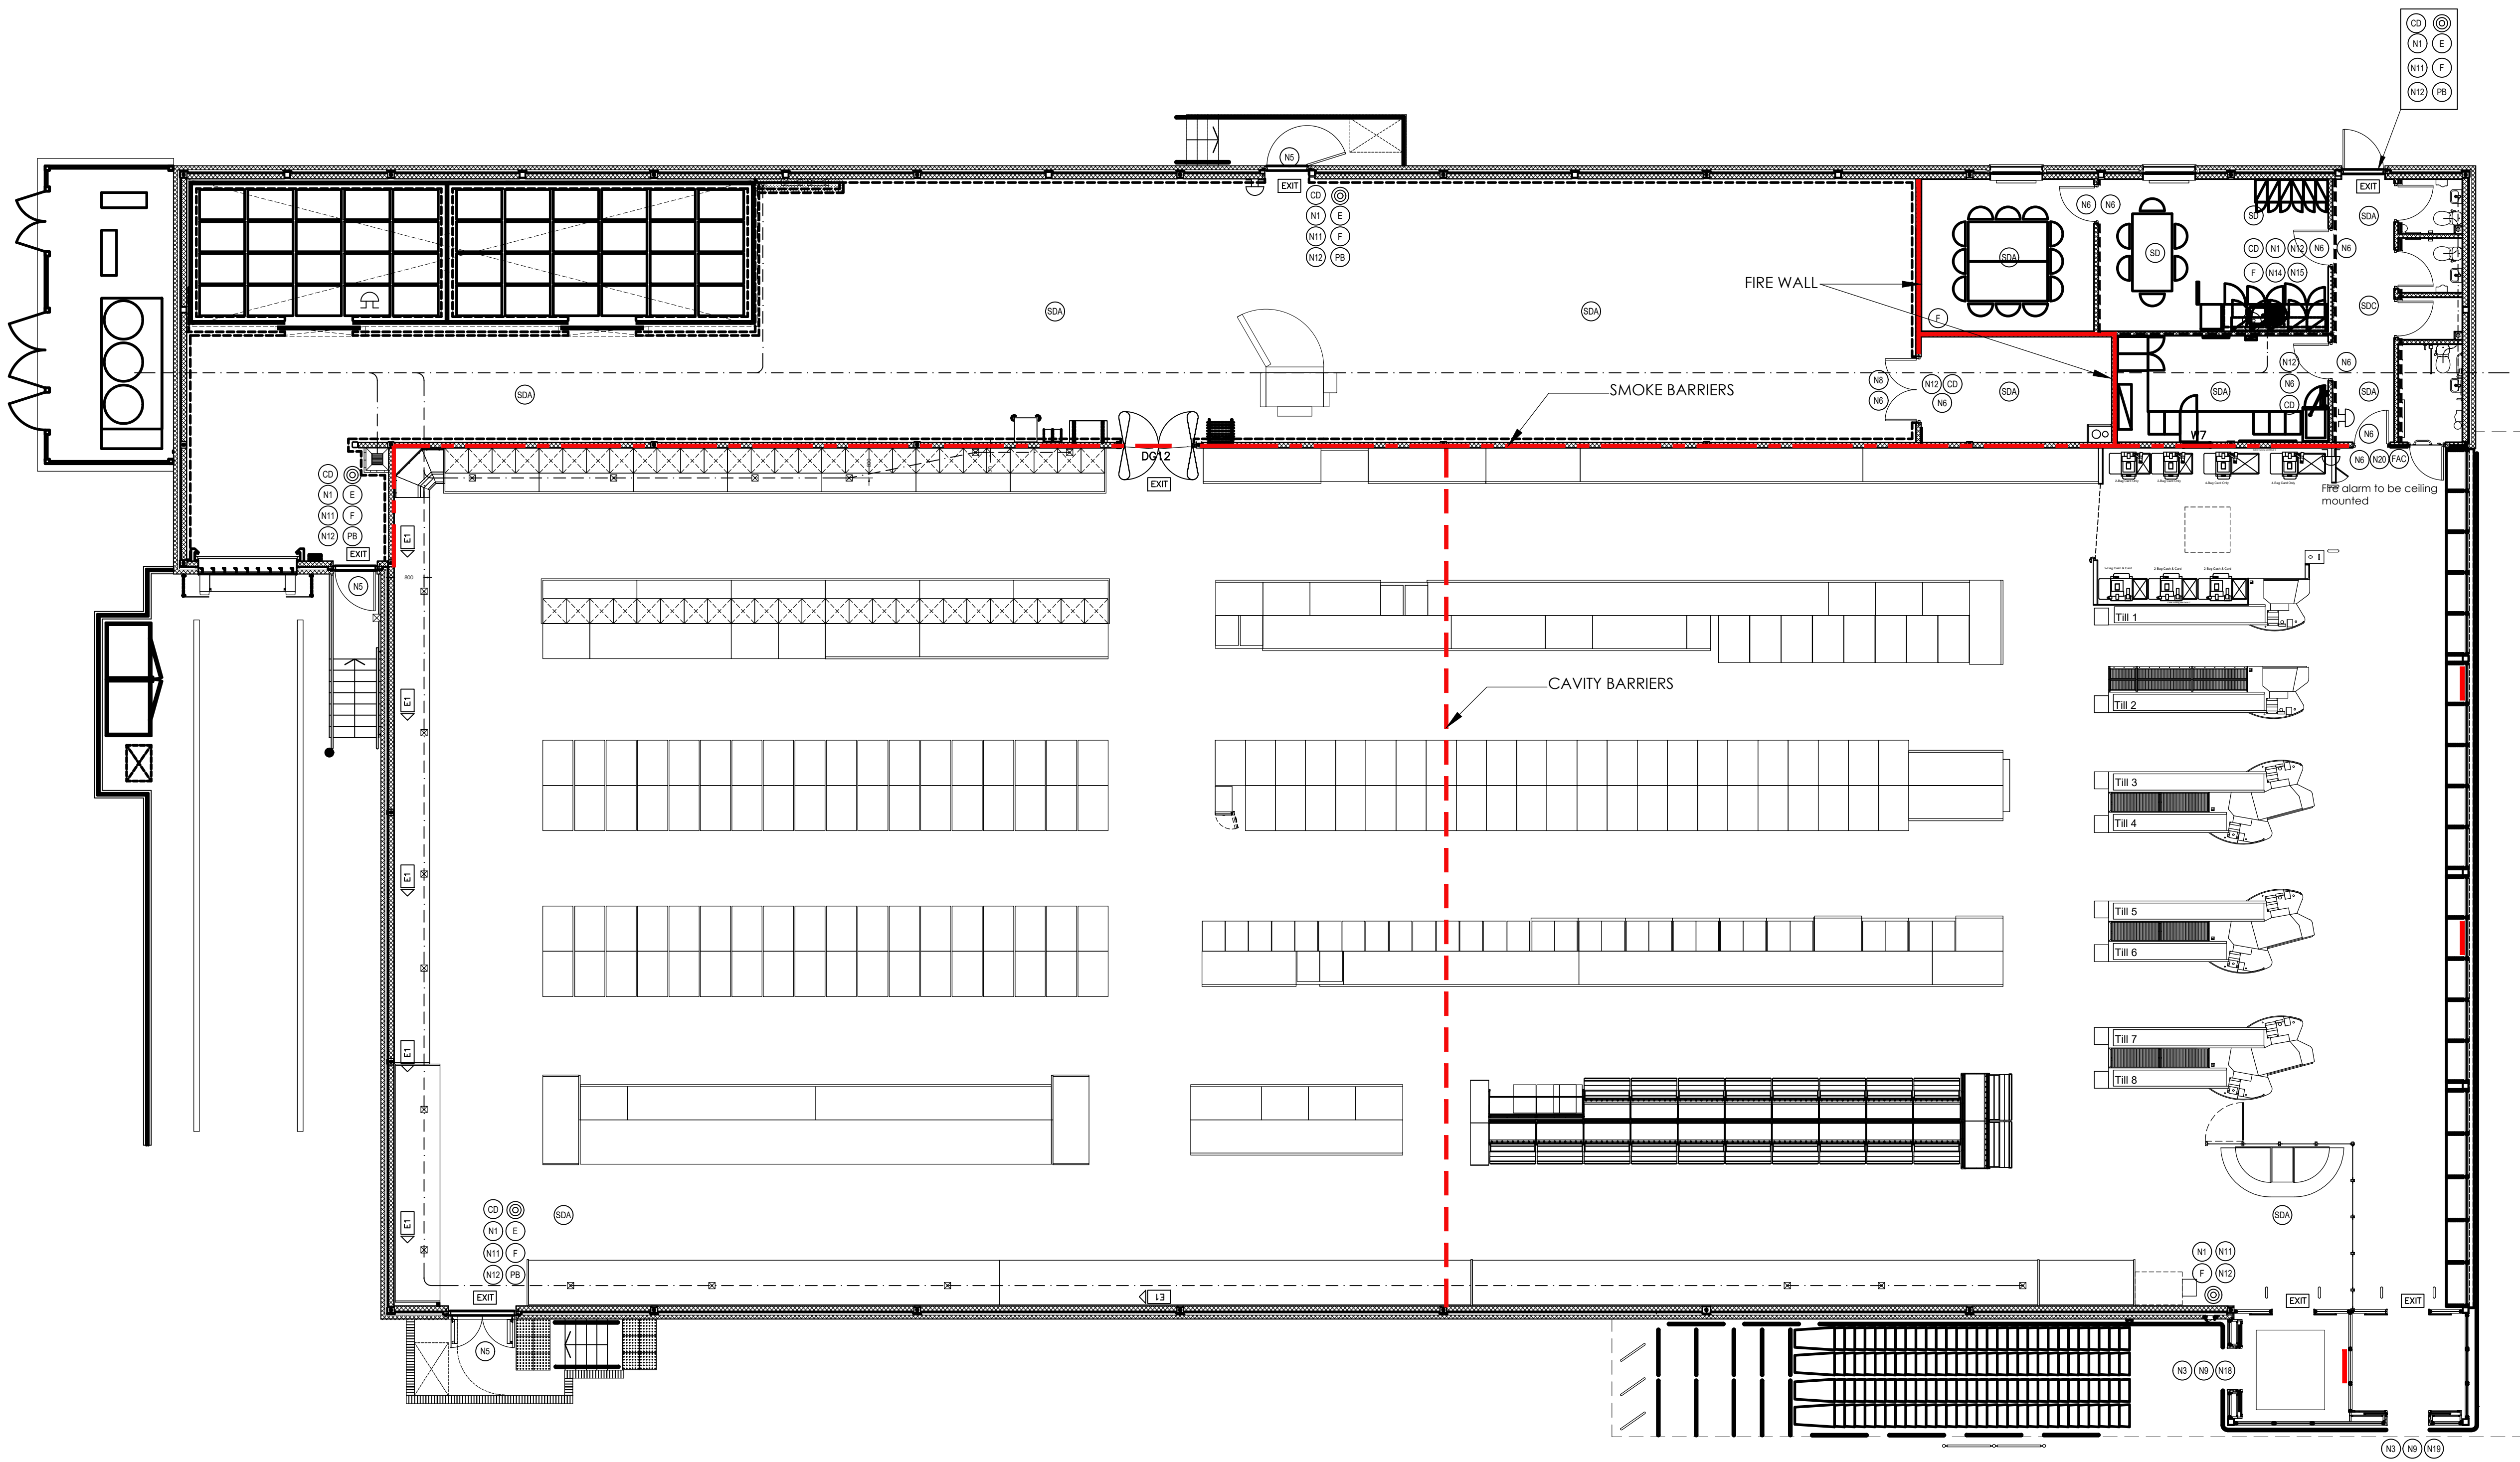

- (N1) GENERAL FIRE NOTICE, Ref 1/1033/JK
- (N2) "EMERGENCY EXIT ONLY" SIGN 450 x 100mm SELF ADHESIVE VINYL
- (N3) "KEEP CLEAR" SIGN 200 x 200mm SELF ADHESIVE VINYL
- (N4) DIRECTION ARROW SIGN WHITE ARROW ON BLUE CIRCLE ON WHITE SQUARE 200 x 200mm"
- (N5) "FIRE EXIT KEEP CLEAR" SIGN 200 x 200mm MOUNTED EXTERNALLY
- (N6) "FIRE DOOR KEEP CLOSED" SIGN 80 x 80mm SELF ADHESIVE
- (N7) "FIRE DOOR KEEP CLOSED" SIGN 80 x 80mm
- (N8) "FIRE DOOR KEEP LOCKED" SIGN 80 x 80mm
- (N9) "AUTOMATIC DOORS" SIGN BLACK LETTERS ON WHITE 200 x 200 SELF ADHESIVE
- (N10) FIRE ALARM CALL POINT SIGN 80 x 80mm SELF ADHESIVE
- (N11) FIRE ALARM CALL POINT SIGN 150 x 200mm
- (N12) "FIRE EXTINGUISHER" SIGN 150 x 200mm

- (N13) "FIRE EXTINGUISHER" SIGN 150 x 200mm SELF ADHESIVE
- (N14) "NO SMOKING" SIGN 200 x 200mm
- (N15) "FIRE BLANKET" SIGN 75 x 210mm
- (N16) "MIND YOUR HEAD" SIGN 400 x 100mm
- (N17) "MIND THE STEP" SIGN 400 x 100mm
- (N18) "WAY IN / NO EXIT" SELF ADHESIVE VINYL SIGN
- (N19) "WAY OUT / NO ENTRY" SELF ADHESIVE VINYL SIGN
- (N20) "FIRE ALARM CONTROL PANEL" SIGN 200 x 150mm
- (E1) DIRECTIONAL FIRE EXIT SIGN 600 x 200mm LEFT HAND
- (E1) DIRECTIONAL FIRE EXIT SIGN 600 x 200mm RIGHT HAND
- (E1) DIRECTIONAL FIRE EXIT SIGN 300 x 100mm LEFT HAND
- (EXIT) ILLUMINATED FIRE EXIT SIGN

- (PB) PUSH BAR MECHANISM AND "PUSH BAR TO OPEN" SIGN 600 x 100mm (ON DOOR)
- (E) FIRE EXIT SIGN 705 x 150mm (ON DOOR)
- (C) FIRE ALARM CALL POINT (BREAK GLASS UNIT)
- (F) FOAM SPRAY AFF FIRE EXTINGUISHER
- (CD) CARBON DIOXIDE FIRE EXTINGUISHER
- (PB) FIRE BLANKET
- (SD) SMOKE DETECTOR
- (SOC) VOID MOUNTED SMOKE DETECTOR WITH CEILING MOUNTED INDICATOR
- (SDA) FIRE ALARM SMOKE DETECTOR & SOUNDER
- (SDA) FIRE ALARM HEAT DETECTOR & SOUNDER
- (FAC) FIRE ALARM CONTROL PANEL
- (F) FIRE ALARM BELL

NOTE:
FIRE SAFETY SIGNS TO COMPLY
WITH BS 5499

Client
Aldi Foodstores Ltd



Project Title
Updated Fire Plan
#79
Hampton
Peterborough
PE7 8NZ

Drawing Title
Proposed Fire Plan

Drawing Status	Project No.	Originator	Volume	Level	Type	Role	Number
FINAL DRAWING	21928	THPW	XX	XX	DR	A	7901